TERRACE FLOOR

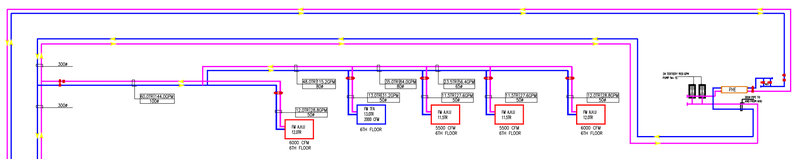

SIXTH FLOOR

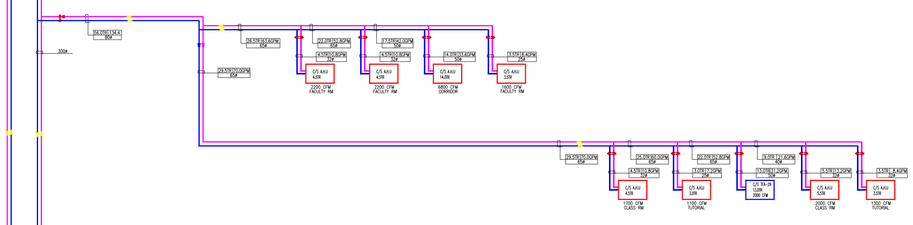

FIFTH FLOOR

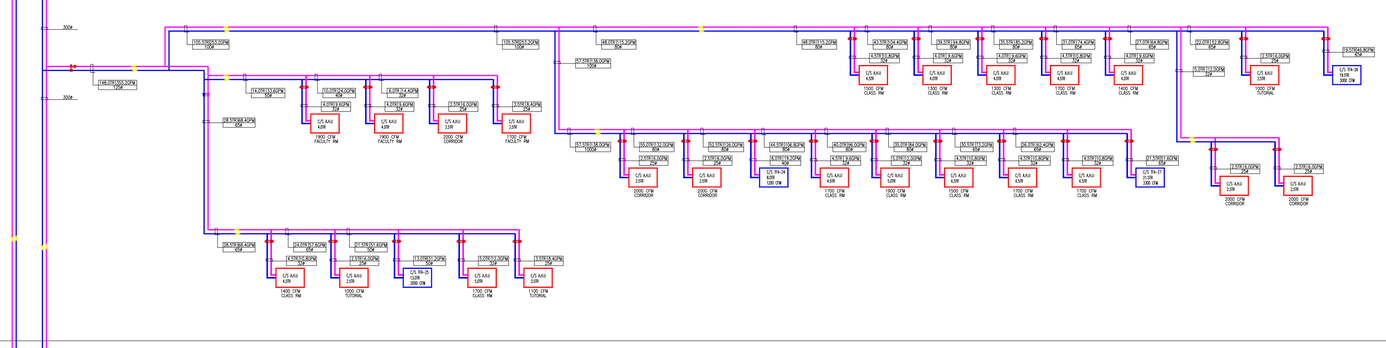

FOURTH FLOOR

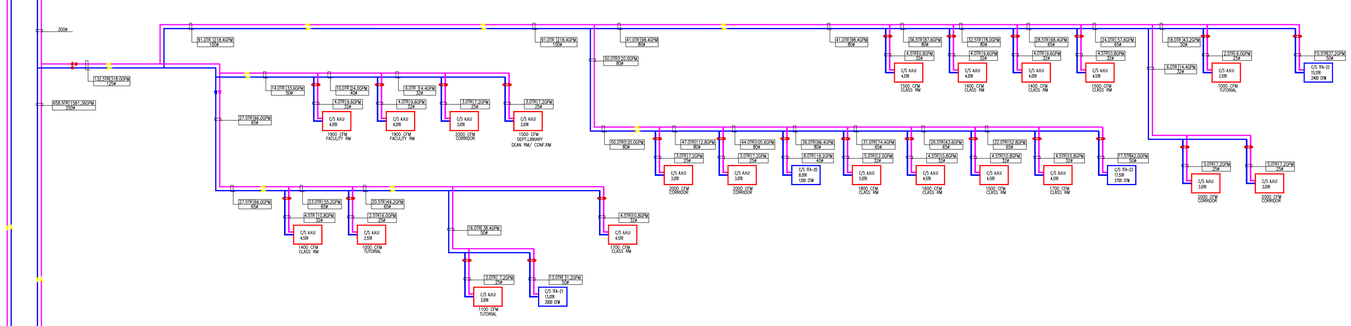

THIRD FLOOR

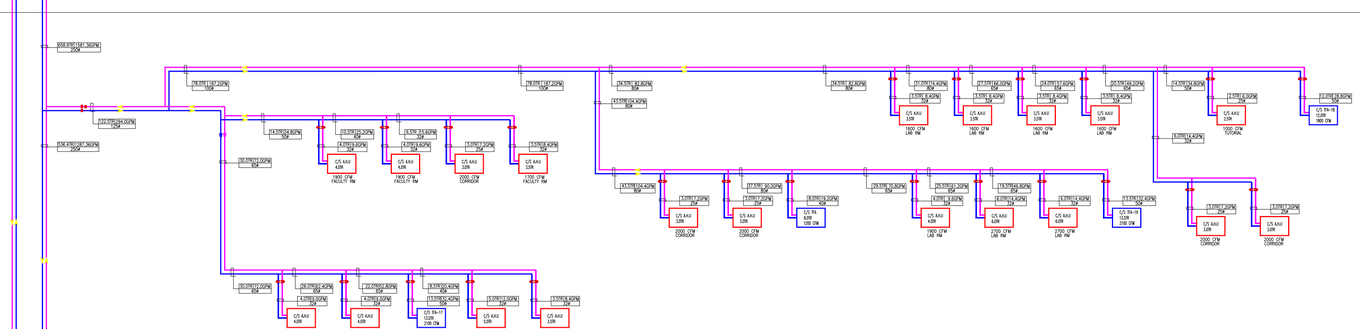

SECOND FLOOR

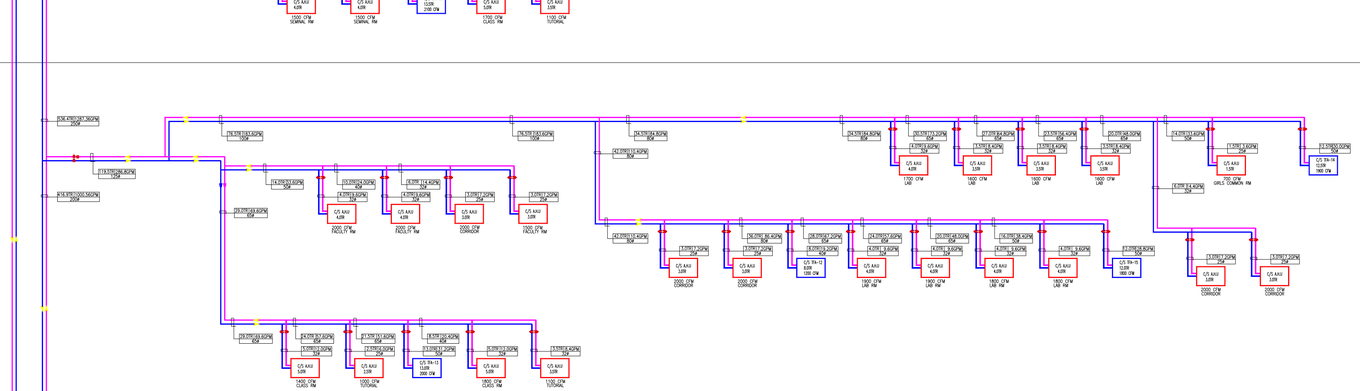

FIRST FLOOR

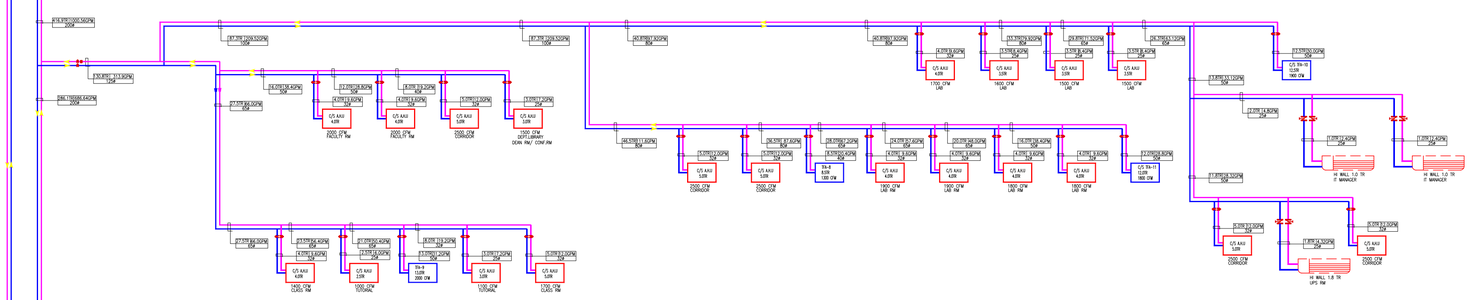

GROUND FLOOR

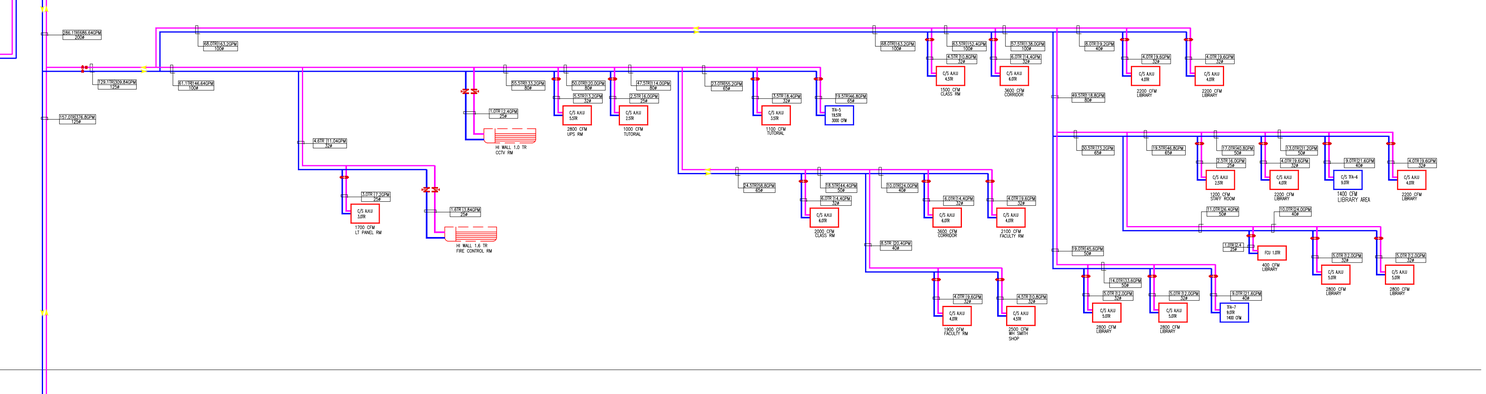

LOWER GROUND

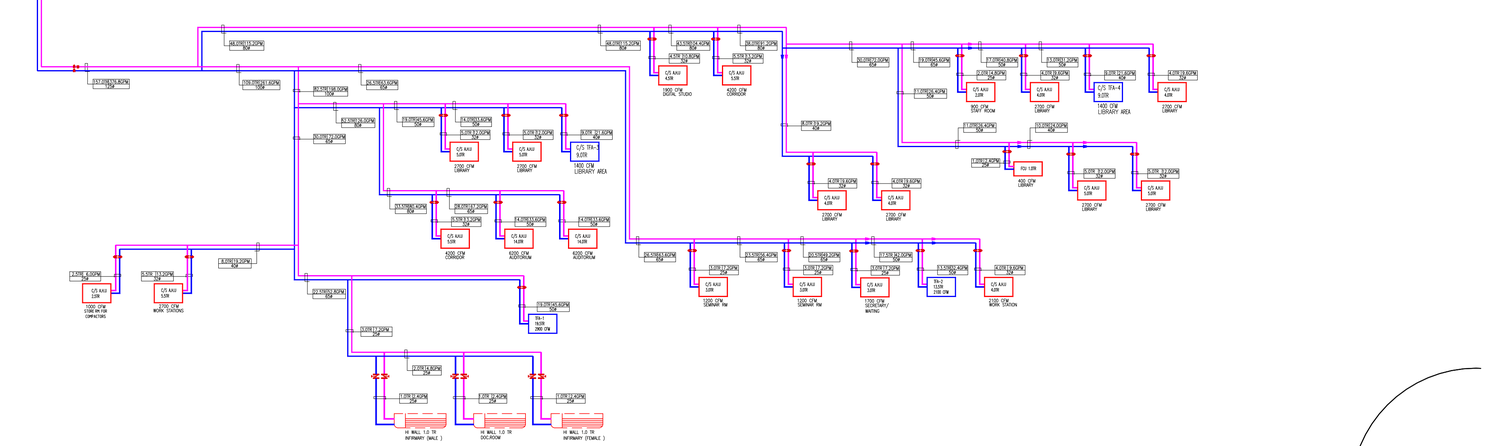

CHILLED WATER SCHEMATIC– LOW SIDE

Galgotia University

NOTES

- All dimensions are to be read and not to be scaled.
- Contractor must verify all dimensions as per site before commencementofany work.
- Contractor must notify Architect and/or Project Manager of all discrepancies inthe drawing.
- All door and window openings to be verified as per schedule
- All revisions to be co-ordinated with structures and other services.
- PM/ Contractor must take approvalof layout from Architect before start layout
- Architectural drawings are to be co-relate with structural, Electro mechanical & Plumbing drawings.
- Architects is not responsible for the cordinate.during site layout.

revision

R0	27/07/23	G.F.C

issue date type

Key Plan

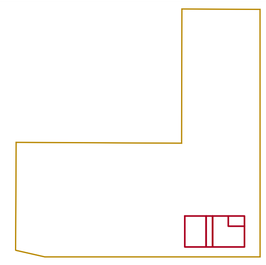

LEGEND:

SYMBOL	DESCRIPTION
	BUTTERFLY/ BALL VALVE
M	MOTORIZE BUTTERFLY VALVE
	MANUAL BALANCING VALVE
	CHECK VALVE
	Y – STRAINER
M	BUTTERFLY MOTORIZED VALVE
	TEMPERATURE GAUGE
	PRESSURE GAUGE
	GATE VALVE/DRAIN VALVE
	FLEXIBLE CONNECTION (RUBBER)
	BALL VALVE
	2–WAY MOTORIZED PRESSURE INDEPENDENT CONTROL VALVE(PICV)

TR | GPM
PIPE DIA

Galgotia University

Architecture Arcop Associates Pvt. Ltd.
Plot No 36-B Sector 32,
Gurgaon Haryana 122001 India,
Ph.: 91-11-26471350
Fax : 6238035
email : info.@arcop.co.in

Structure
BMSF Design Consultant pvt .Ltd.
13-A, Bhawani Kunj,
Behind D-2 Vasant Kunj, New Delhi India
TEL: 9818404291,91 11 41771821
FAX: 91 11 4104163
E Mail: bmsf.sahni@gmail.com

MEP CONSULTANT:
Sunil Nayyar Consulting Engineers LLP
SNC
206, 2nd Floor, Time Center, Golf Course Road, Sector-54
Gurgaon, Haryana (India) - 122002

Landscape
STUDIO ATK
E-107,LOWER GROUND FLOOR,
GREATER KAILASH -II,NEW DELHI-48

Clients:

GALGOTIA UNIVERSITY
Sec - 128 Noida U.P
INDIA

Project Title

GALGOTIA UNIVERSITY ENG. ADMIN

Drawing Title

LOWER GROUND FLOOR HVAC SLD LAYOUIT

Document release Type

FOR APPROVAL

DRAWING NO.
SNC-GU-AB-HVAC-SLD

North

REVISION NO.
R0

SCALE
NTS

DRAWN
PS

DATE
25.01.2024

CHECKED BY
RS