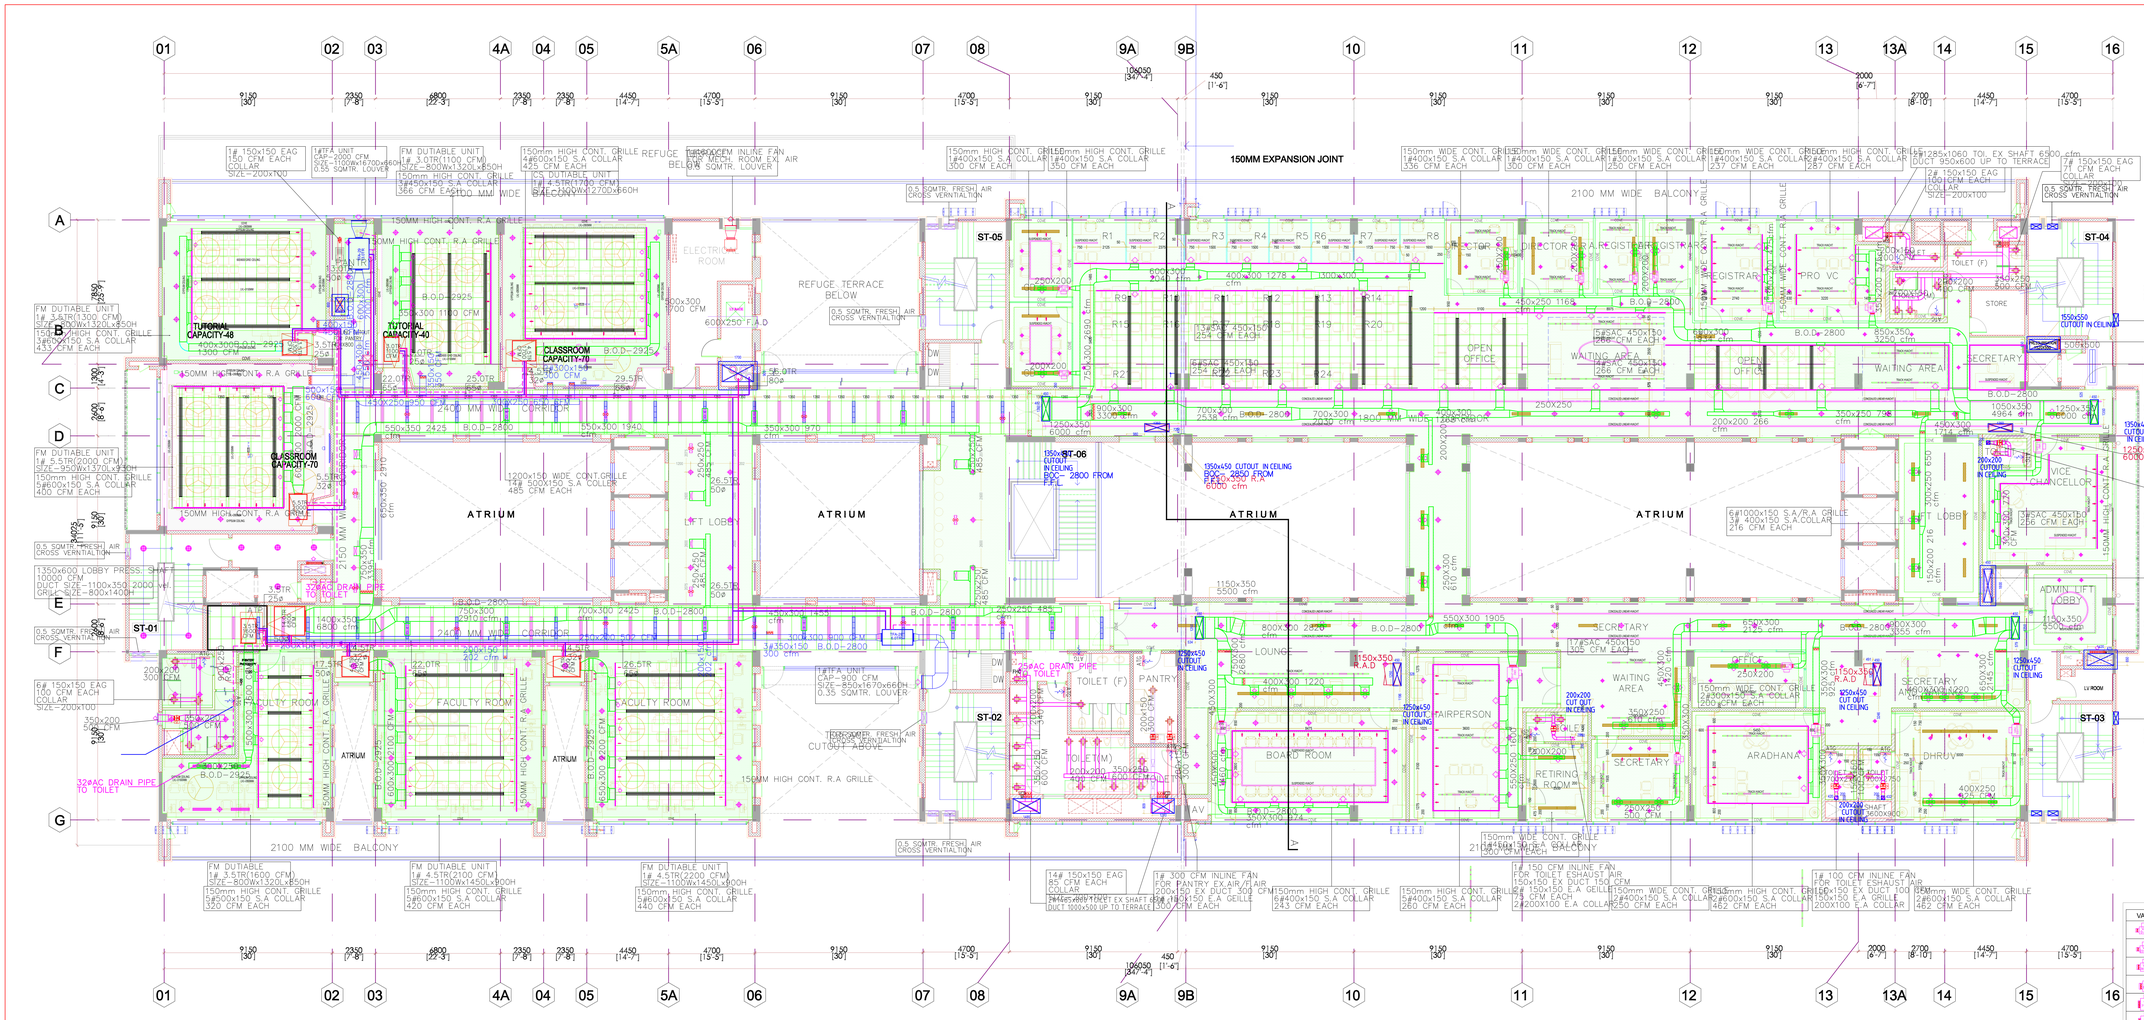

VAV	CFM	SIZE
1	0-230	300WX495LX300H
2	231-360	300WX495LX300H
3	361-520	350WX495LX300H
4	521-710	450WX495LX375H
5	711-925	500WX595LX450H
6	926-1450	500WX595LX450H
7	1451-2100	625WX595LX500H

Galgotia University

NOTES

- All dimensions are to be read and not to be scaled.
- Contractor must verify all dimensions on site before commencement/entry work. Contractor must notify Architect and/or Project Manager of all discrepancies in the drawings.
- All door and window openings to be verified as per schedule.
- All revisions to be co-ordinated with structures and other services.
- PMC Contractor must take approvals/ layout from Architect before start layout.
- Architectural drawings are to be co-relate with structural, Electrical mechanical & Plumbing drawings.
- Architect is not responsible for the conditions during site layout.

revision

R0	29/09/23	G.F.C

issue

	date	type

Key Plan

Galgotia University

Architecture Arcop Associates Pvt. Ltd.
Plot No.36-B Sector 32
Gurgaon Haryana 122001 India.
Ph. 91-11-2247330
Fax : 4238035
email : info.@arcop.co.in

Structure: BMSF Design Consultant pvt. Ltd.
13-A, Bhawani Kunj,
Behind D-3 Vasant Kunj, New Delhi India
TEL 91(0)(0)(11) 41477821
FAX: 91 11 41404143
E MAIL bmsf.sutrik@gmail.com

MEP CONSULTANT:
Sunil Nayyar Consulting Engineers LLP
SNC 206, 2nd Floor, Time Centre, Golf Course Road, Sector-54 Gurugram, Haryana (India) - 122002

Landscape: STUDIO ATX
E-107,LOWER GROUND FLOOR
GREATER KALAISH -II NEW DELHI-48

Client:
GALGOTIA UNIVERSITY
SNC - 128 NODO LLP
SIDA

Project Title
GALGOTIA UNIVERSITY ENG. ADMIN

Drawing Title
SIXTH FLOOR HVAC LAYOUT

Document release Type
TENDER DRAWING

DRAWING NO.
SNC-GU-A8-HVAC-L6

North

REVISION NO.
R1

SCALE
1:100

DRAWN
PS

DATE
25.01.24

CHECKED BY
KI